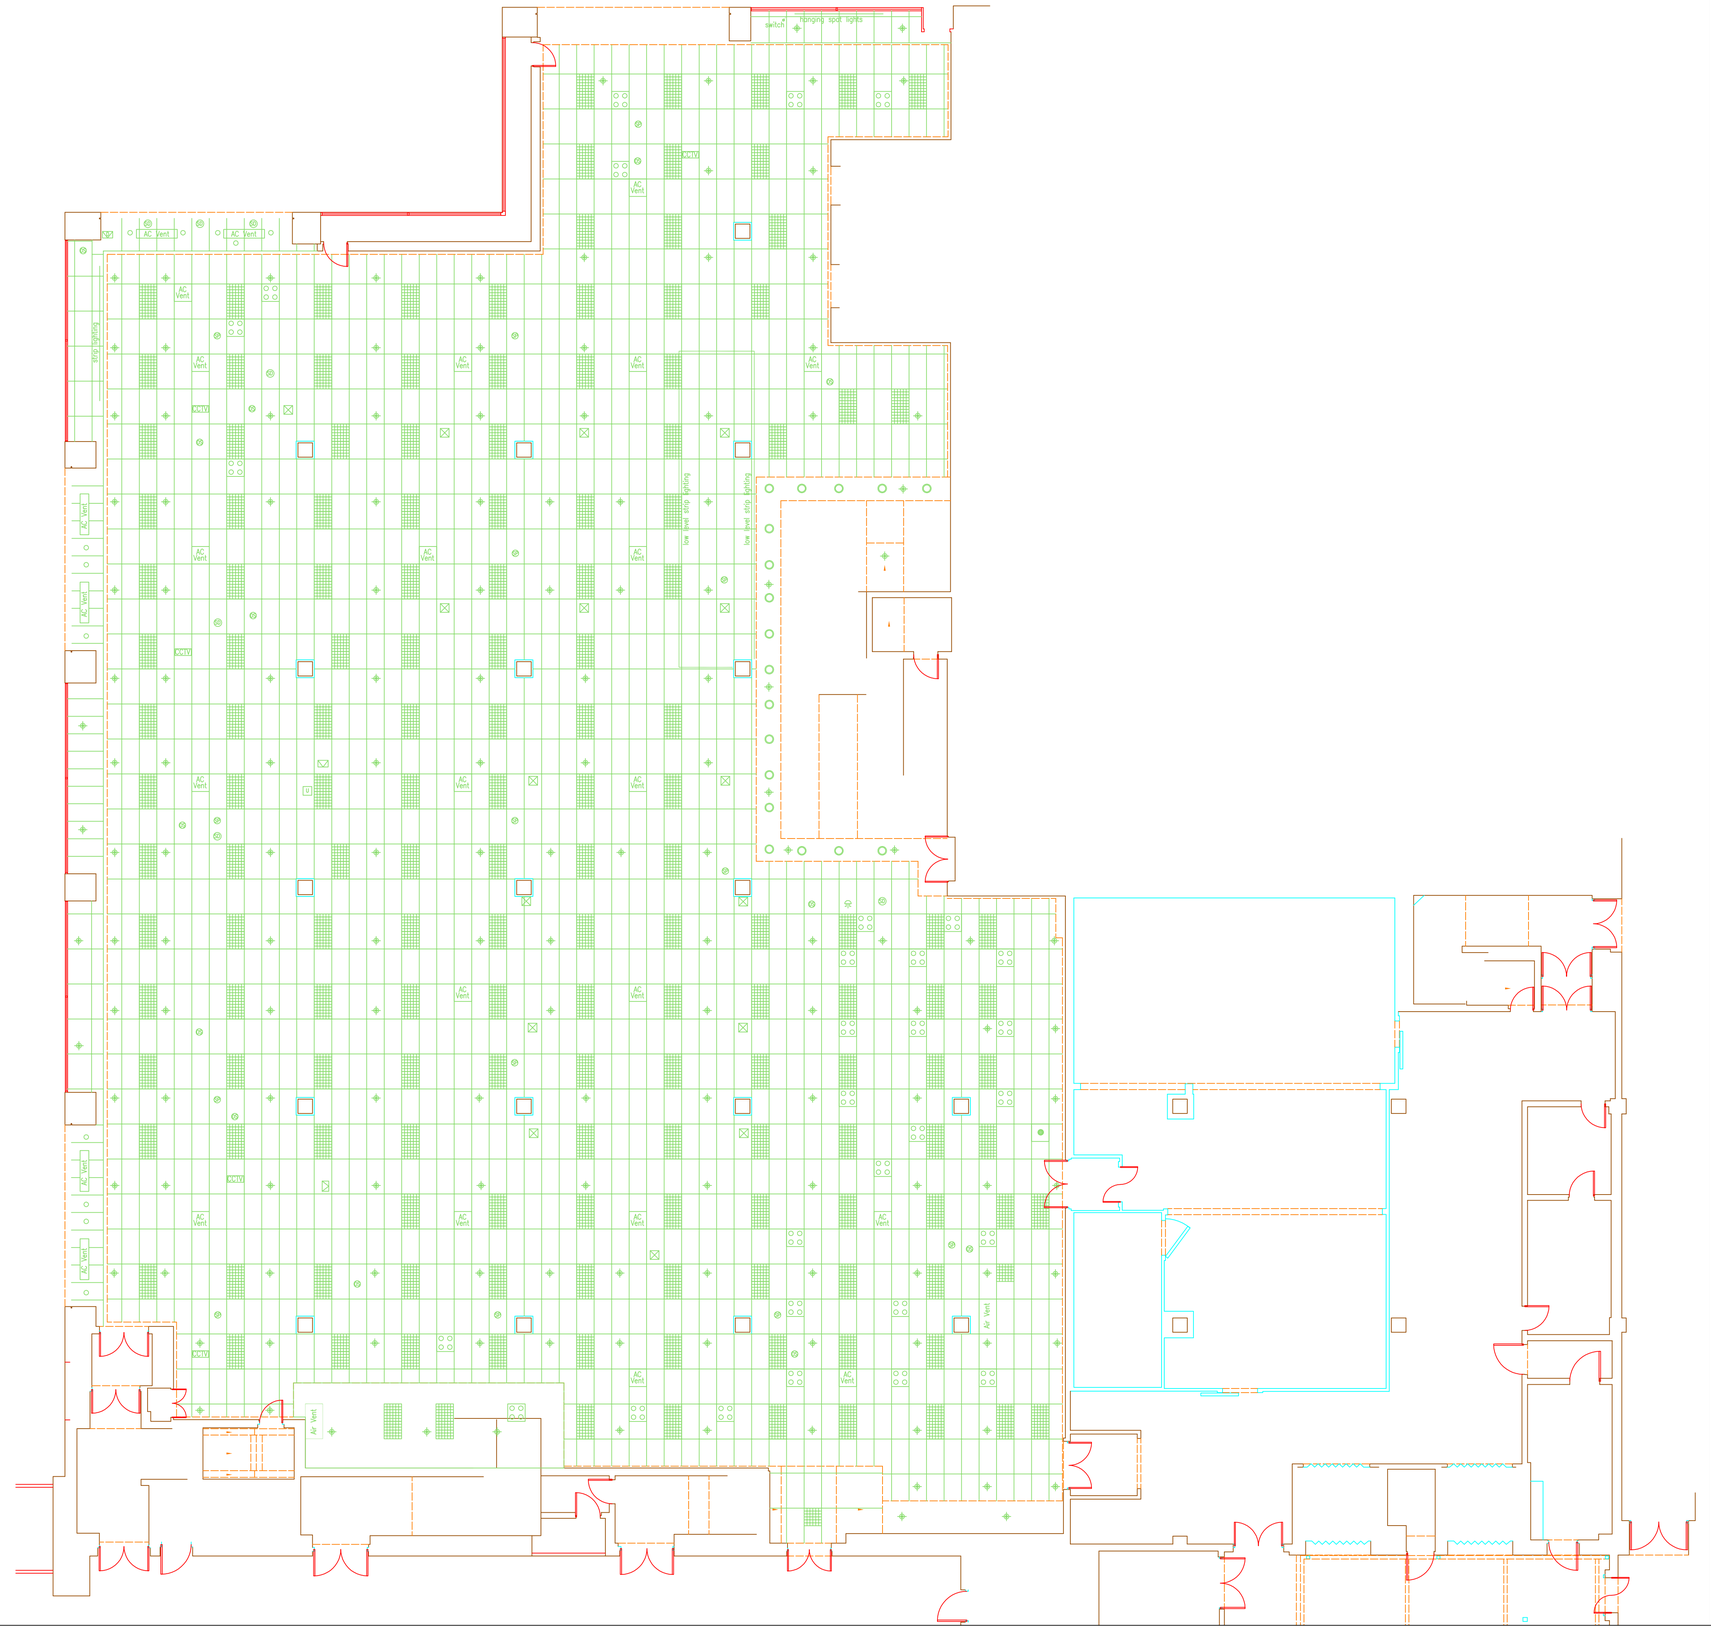

NOTES

ORIGINAL A1

DO NOT SCALE FROM THIS DRAWING.
ALL DIMENSIONS TO BE CHECKED ON SITE.
COPYRIGHT PROTECTED.

LEGEND

p = Plinth Height
s = Sill Height
h = Head Height
c = Ceiling Height
b = Beam Height
sp = Spring Point Height
fc = False Ceiling Height
sc = Structural Ceiling Height
+35.20 Detailed spot level
52.76 Elevation spot levels

A — A` Elevation\Section Line

Box partition
Step up
Slope up
Stair cut line
Fit Mark

Suspended modular light fitting
Surface mounted track & directional spot light
Recessed gimbal light fitting
Recessed gimbal light fitting
Air Vent
A/C Vent
A/C Vent
4 tube flourescent light
Single spot light
Unknown
Downlight
Emergency Light
Duct

EXISTING FIRE ALARM SOUNDER TO BE RETAINED
NEW FIRE ALARM SOUNDER
EXISTING FIRE ALARM SYSTEM MANUAL CALL POINT
NEW FIRE ALARM SYSTEM XENON BEACON
SMOKE DETECTOR
WATER FIRE EXTINGUISHER
CARBON DIOXIDE FIRE EXTINGUISHER
DRY POWER FIRE EXTINGUISHER
FOAM FIRE EXTINGUISHER
FS FIREMANS SWITCH
FA FIRE ALARM PANEL
CCTV CAMERA
DOME CCTV CAMERA
CCTV CCTV MONITOR
SPRINKER HEAD
FOOTFALL CAMERA
SPEAKER
SOCKET
DOUBLE SOCKET

REV	DATE	DESCRIPTION	DRAWN	CHECKED
03				
02				
01				

CLIENT

MARKS & SPENCER

PROJECT

DRAWING

GROUND FLOOR REFLECTIVE CEILING PLAN

CONSULTANT

terrain
Land and Architectural Surveyors

Terrain Surveys Ltd
Bridge Chambers
28a High Street
Welwyn
Herts
AL6 9EQ

Tel 01438 841300
Fax 01438 841301
enquiries@terrainsurveys.co.uk
www.terrainsurveys.co.uk

CONSULTANT No	SCALE	DATE	DRAWN	CHECKED
	1:100		CW	NA

PROJECT No	DISCIPLINE	DRAWING No	STATUS	REV
				0